DELAVALS
D · E · S · I · G · N

CB WINTER & SONS, COMMON LANE, BERWICK
PROPOSED INDUSTRIAL UNITS
PRELIMINARY INDICATIVE BLOCK PLAN
[FOR CROSS SECTIONAL REFERENCE]
1:500 @ A3

JOB REFERENCE: 16.03.17
DRAWING REFERENCE: 16.03.17.501
AMENDED: 26.09.16

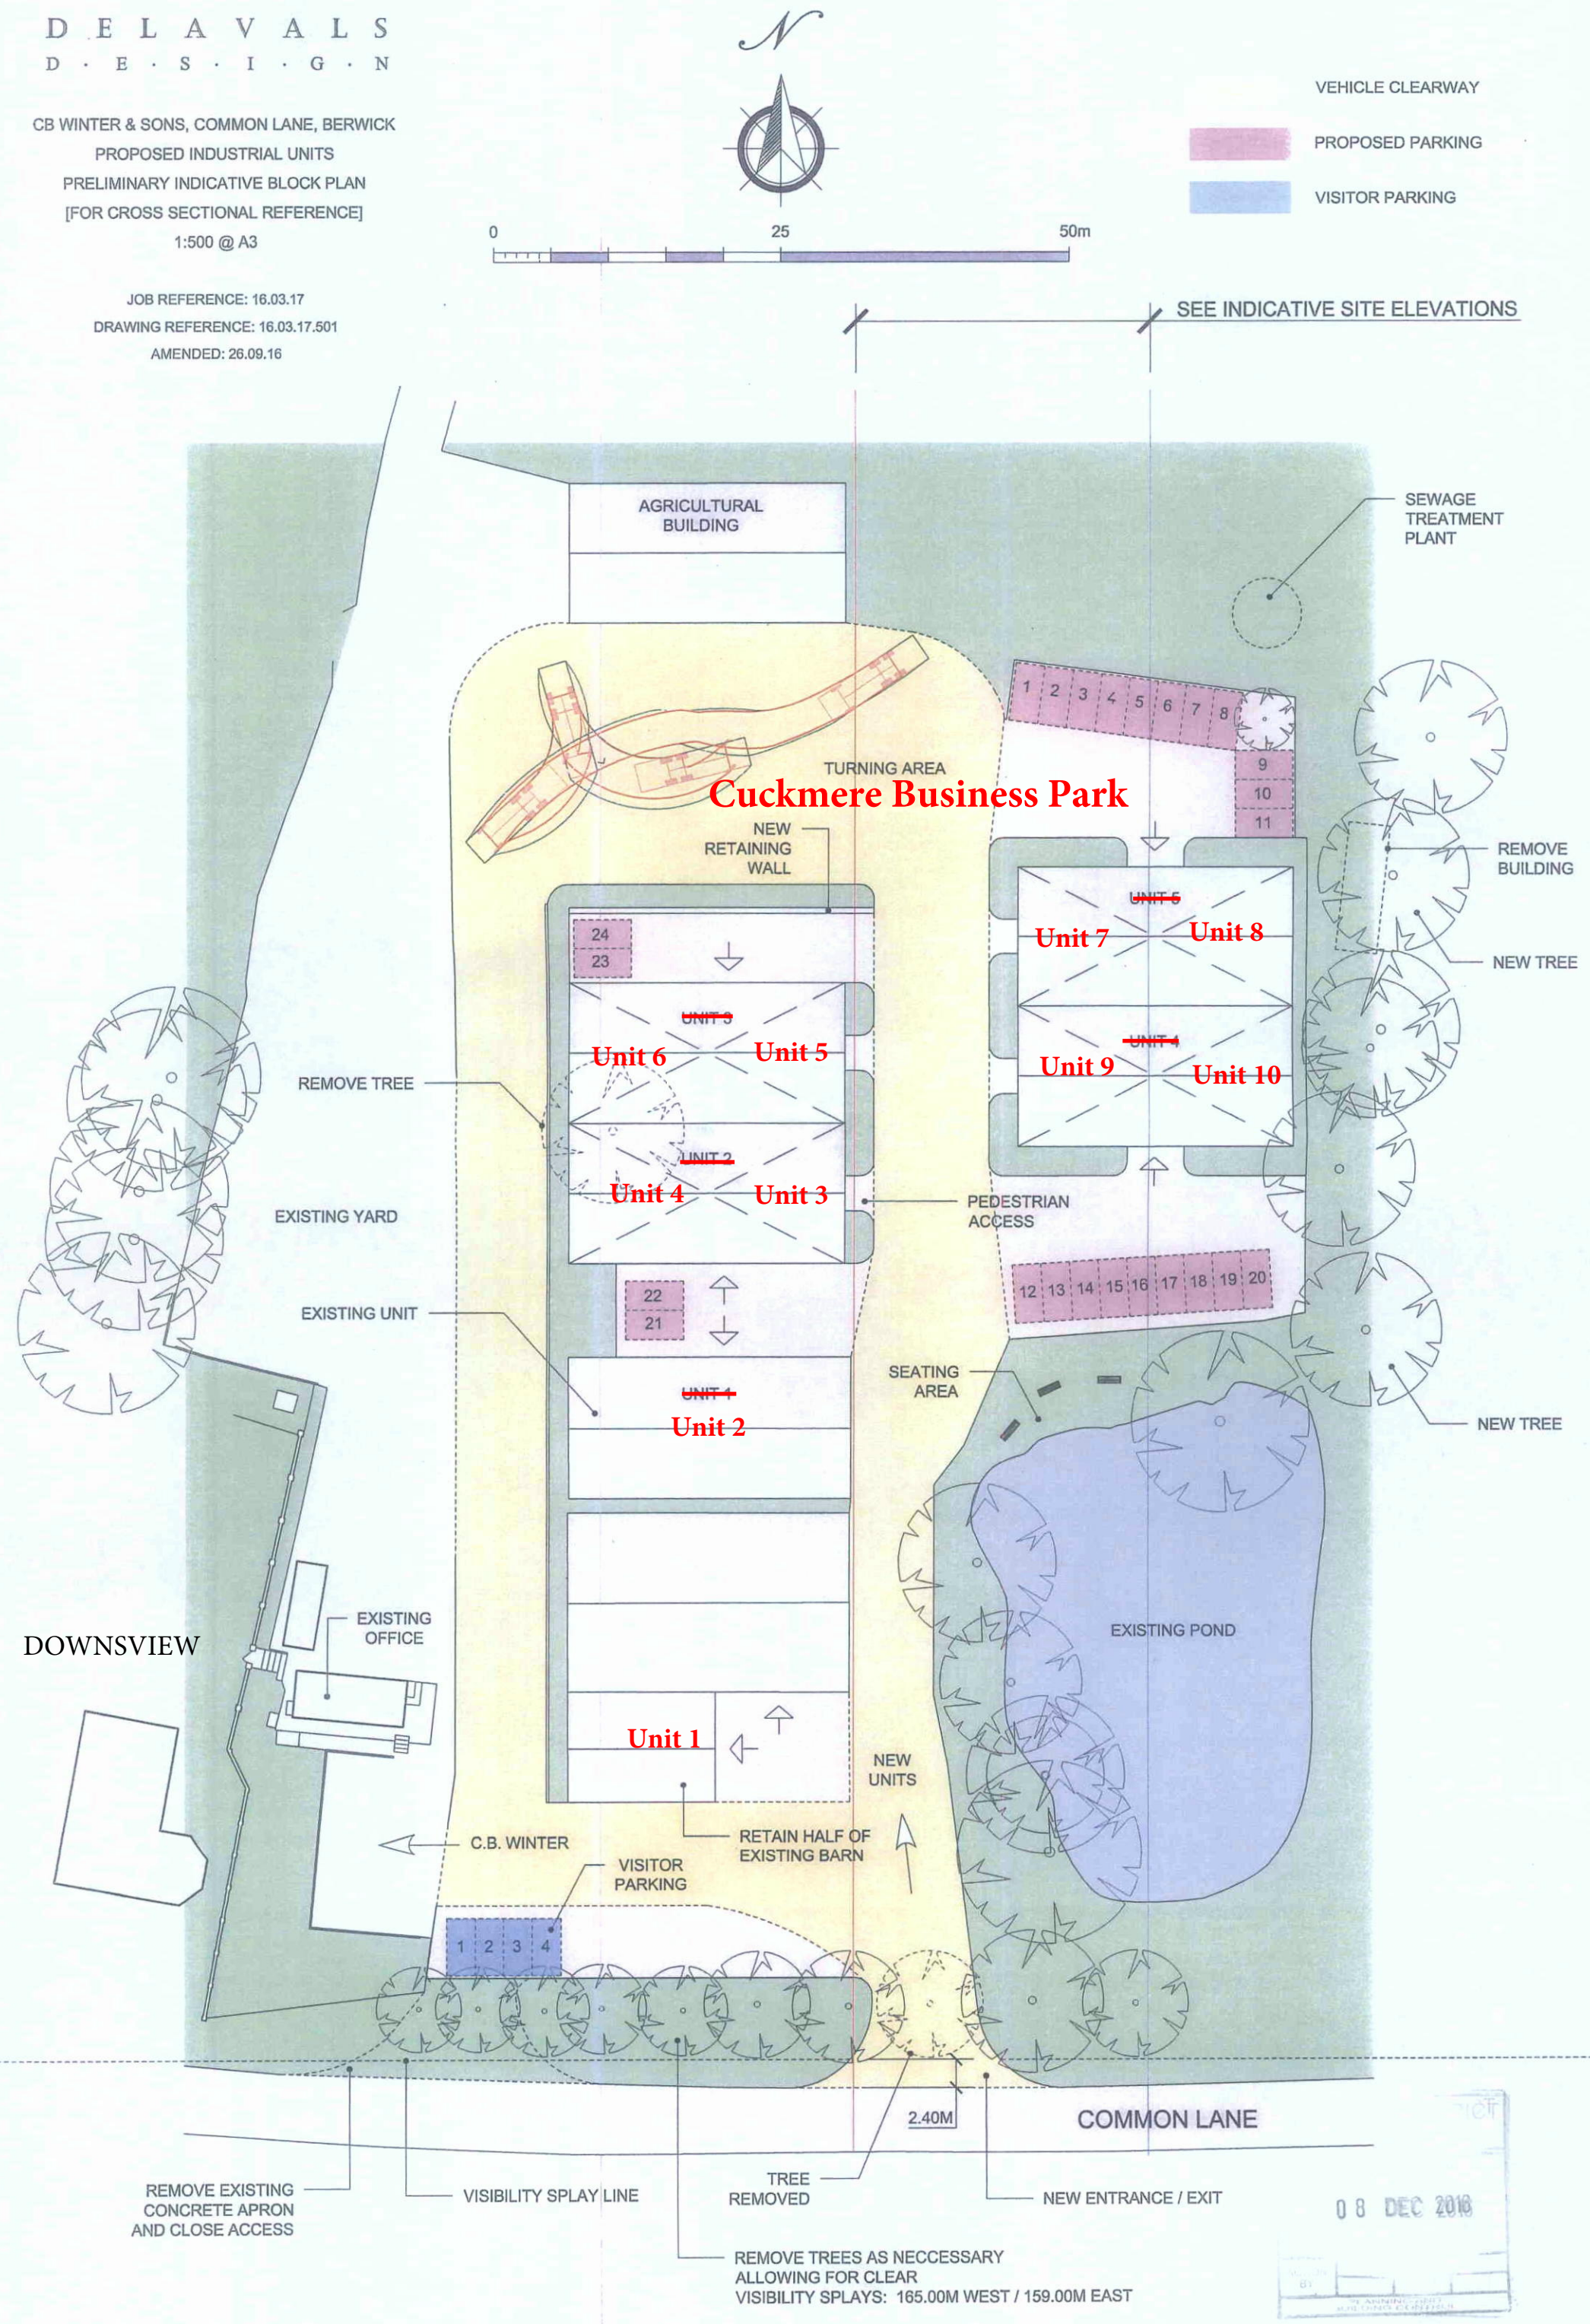

DOWNSVIEW

08 DEC 2016